
Bacteriological Sample Site Plan

Village MHP-1900520
(Formerly Smith Village)
231 W. Ave. G
Lancaster, CA
Kristin - level
Galvanized

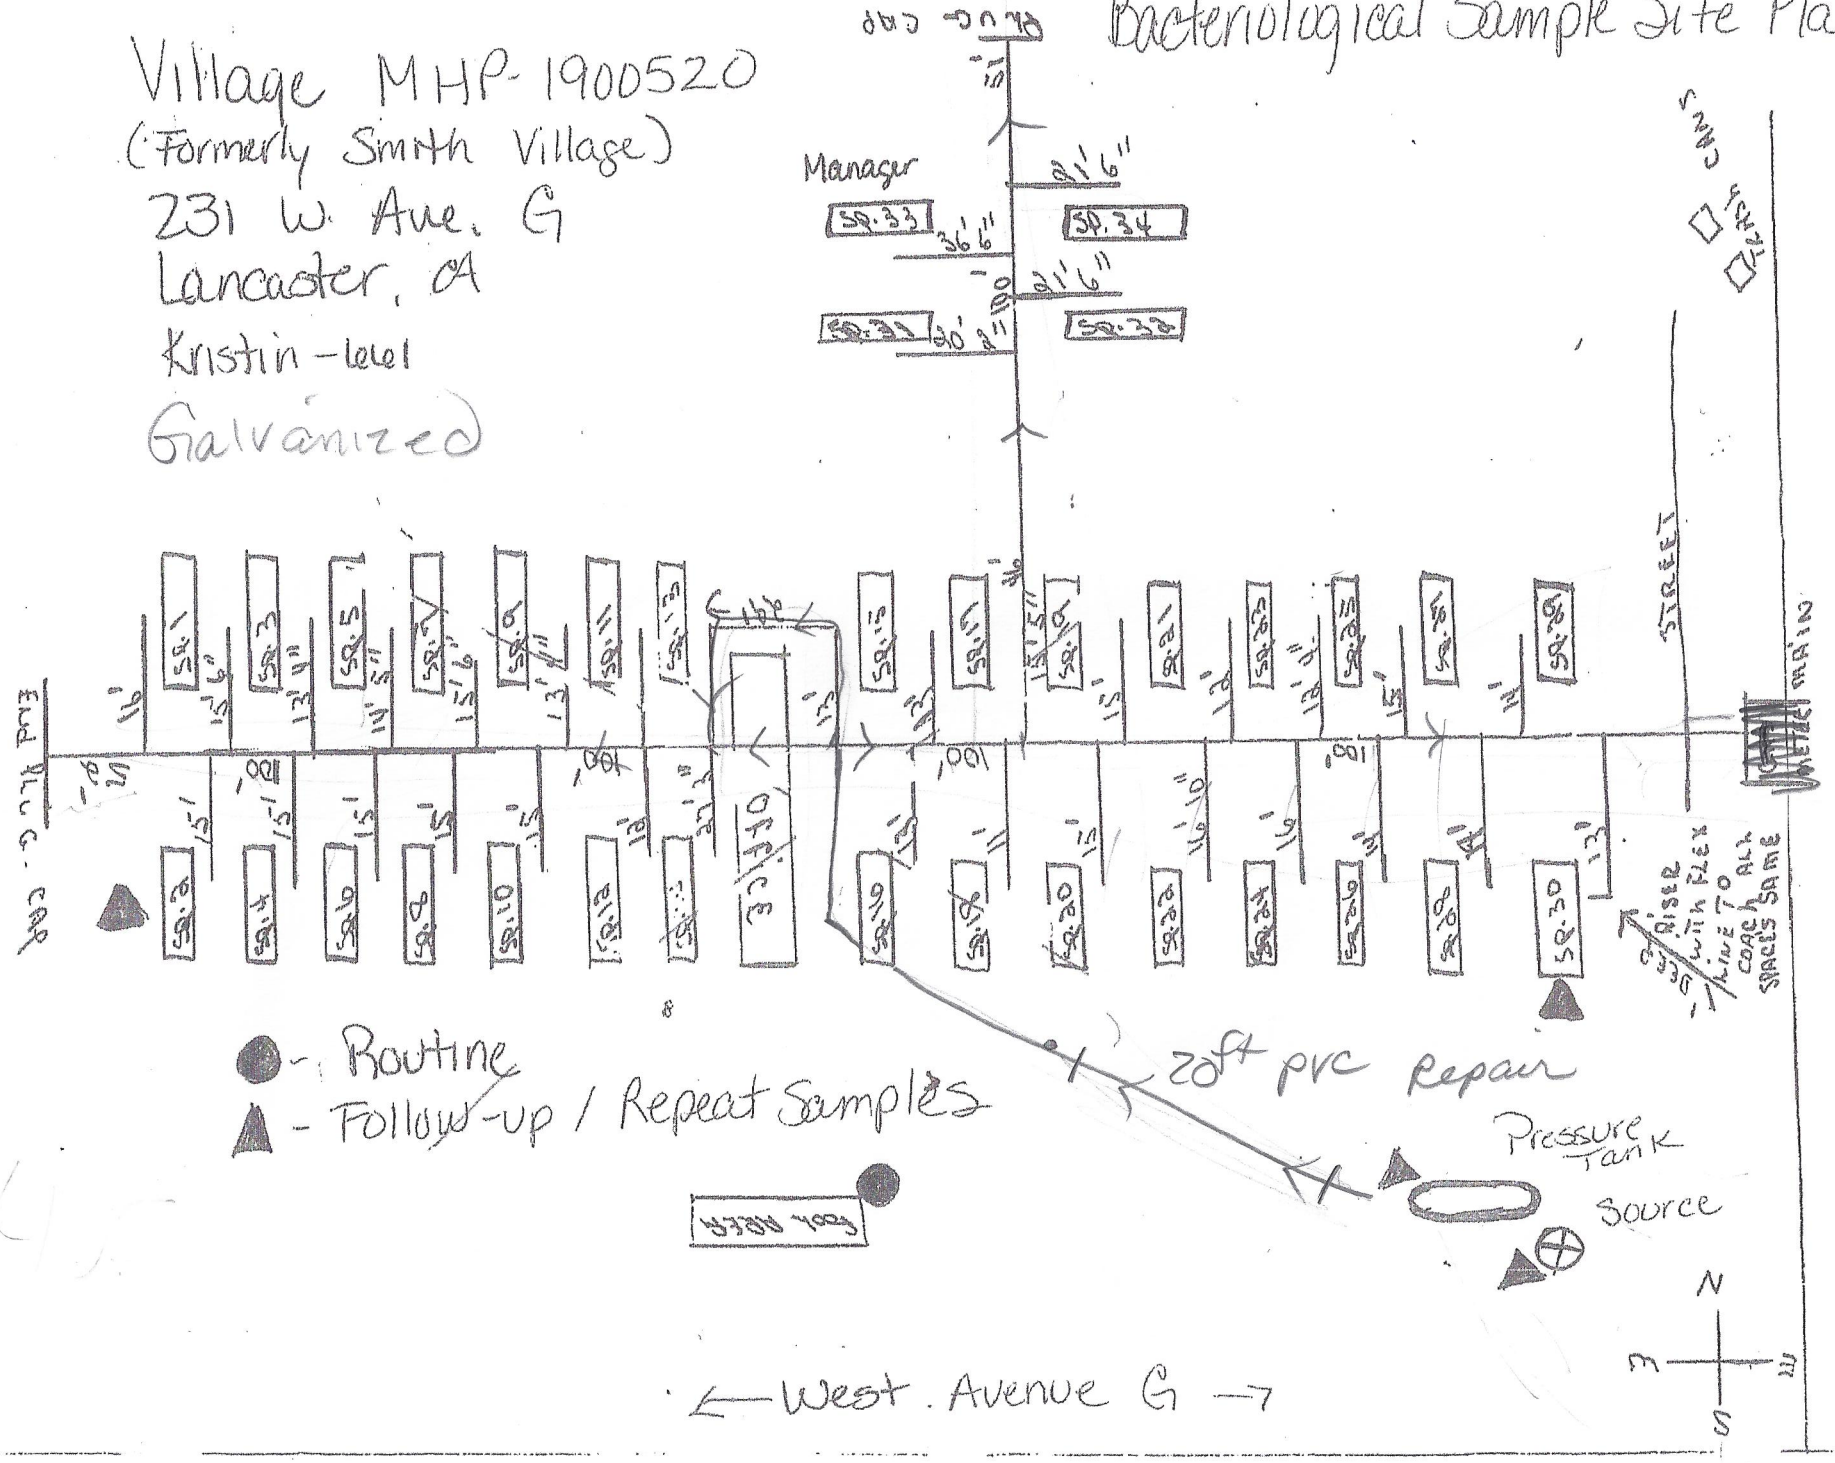

Village MHP 1900520

230 West Ave G, Lancaster 93534

Direct Feed

No Storage

Connections 34

Pellet Chlorination

